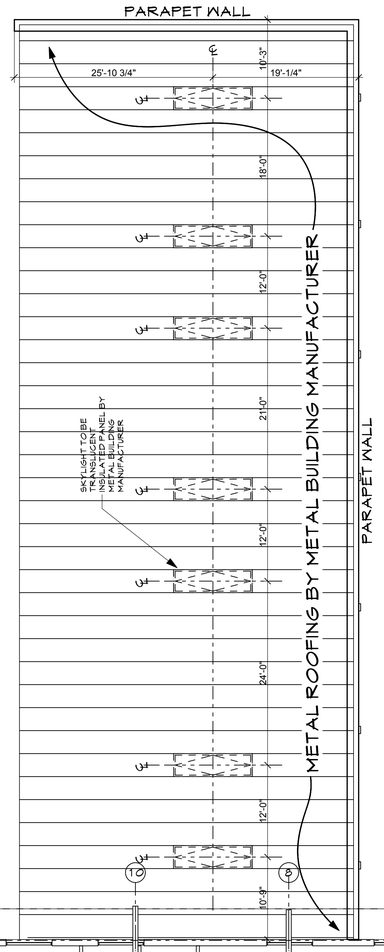

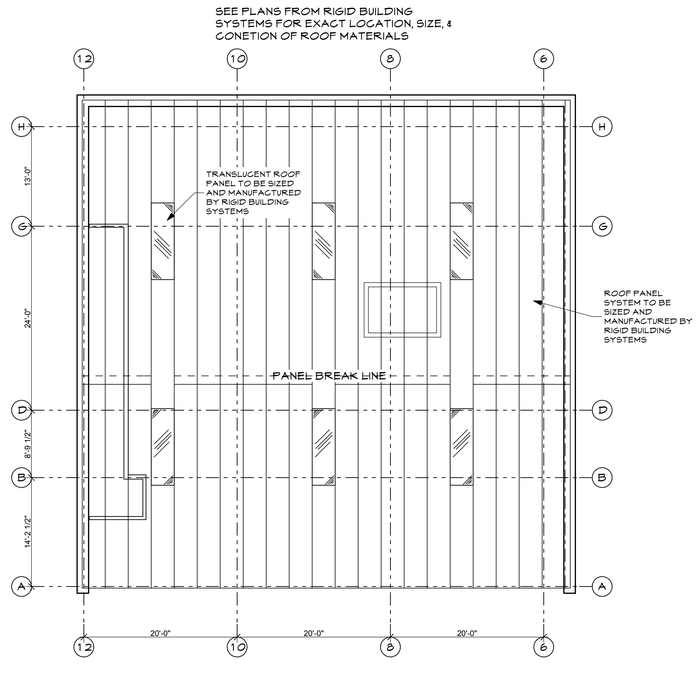

2 BUILDING B ROOF PLAN
SCALE: 1/8" = 1'-0"

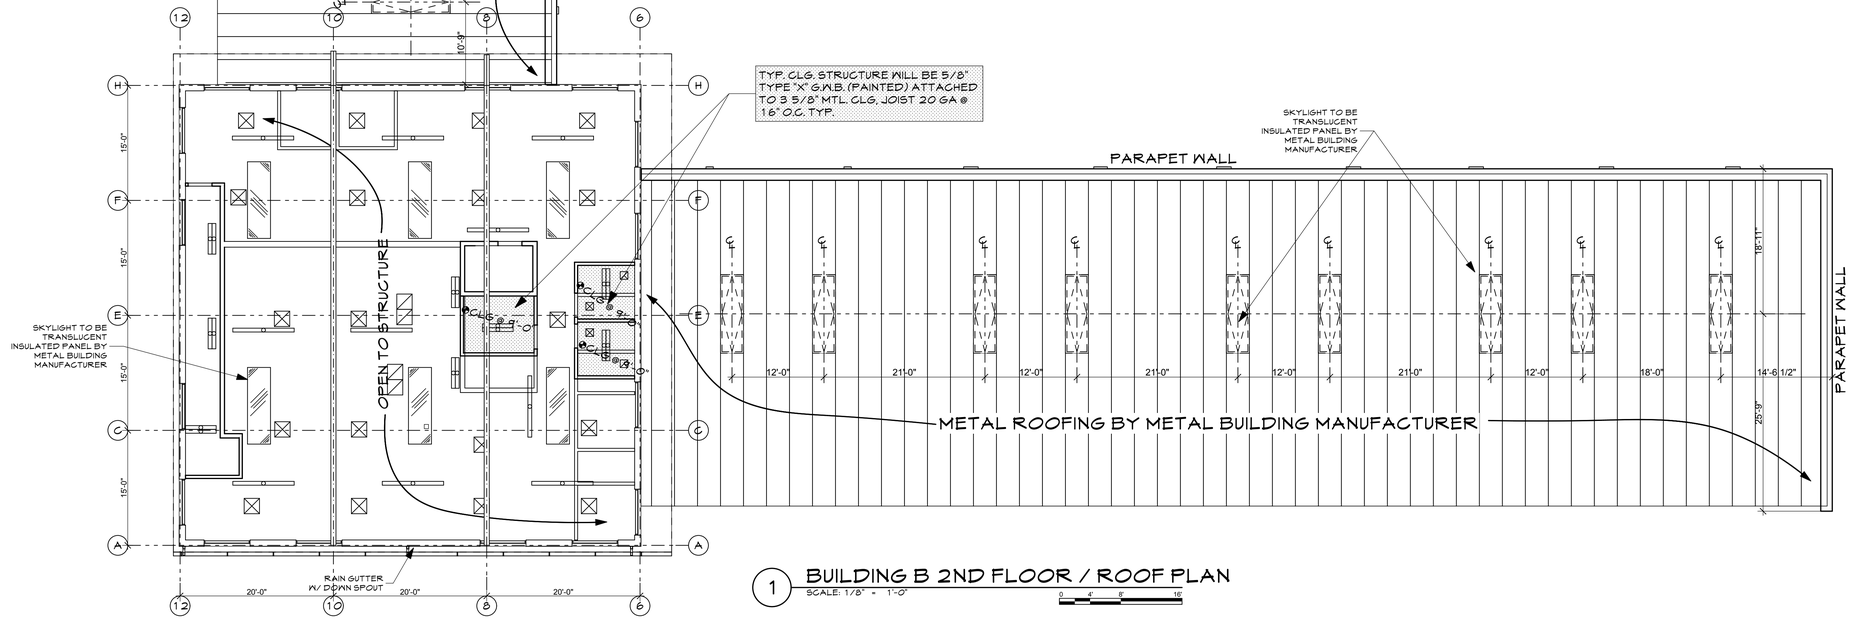

1 BUILDING B 2ND FLOOR / ROOF PLAN
SCALE: 1/8" = 1'-0"

Western Design Group
Architecture
Ancestor Square
Bldg 1, Suite 210
2 West St. George Blvd.
Saint George UT 84770
435/634-1737 fax 634-1735
bill@westerndesigngroup.org

CONSULTANTS

PAINTER'S SERVICE CENTER

1600 HILTON DR.
ST. GEORGE, UTAH
84770

JIM PAINTER

MARK	DATE	DESCRIPTION
	/ /	

PROJECT NO: #Pln
MODEL FILE:
DRAWN BY: WILLIAM D. WESTERN
CHK'D BY:
COPYRIGHT

SHEET TITLE
ROOF PLAN bldg A, B, & C

BUILDING KEY

A-A 1.4

SHEET 6 OF 14

\\SERVER1\Data\2008 Projects\2008 Utah Projects\08UG001 Painter Service Center\200805 14 Painter's Service Center.pln