WALL TYPE — WALL HEIGHT
INSULATION — FIRE RATING

## WALL TYPE LEGEND:

SEE SHEET A-6.1 FOR TYPES

| | |
|---|---|
| TI | THERMAL INSULATION |
| SI | SOUND INSULATION |
| 1 | ONE HOUR FIRE RATING |
| 2 | TWO HOUR FIRE RATING |
| TB | TO BEARING |
| TW | TOP OF WALL |
| TC | TO CEILING |
| BR | TO BOTTOM OF ROOF DECK |
| TS | TO STRUCTURE |
| TP | TOP OF PARAPET |
| TG | TO GRADE |
| AG | ABOVE GRADE |
| TOS | TOP OF SHAFT |

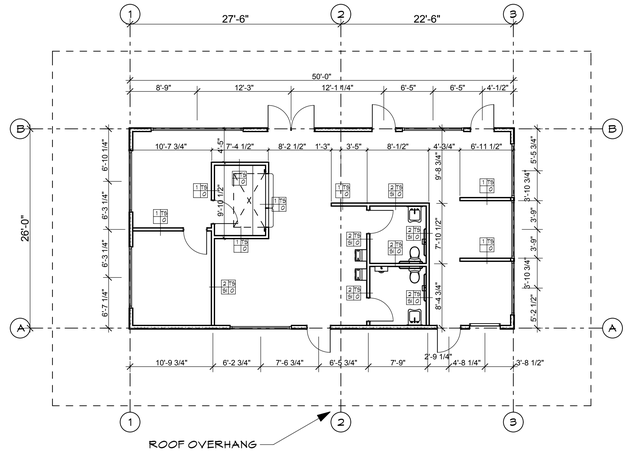


2 BUILDING D DIMENSION PLAN
SCALE: 1/8" = 1'-0"

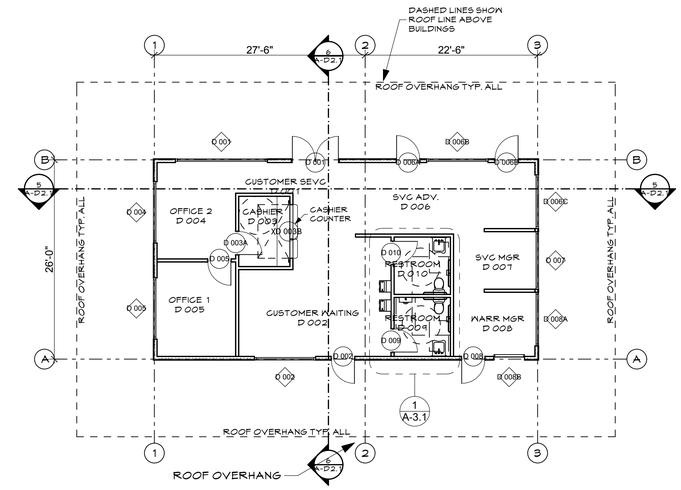


1 BUILDING D FLOOR PLAN
SCALE: 1/8" = 1'-0"

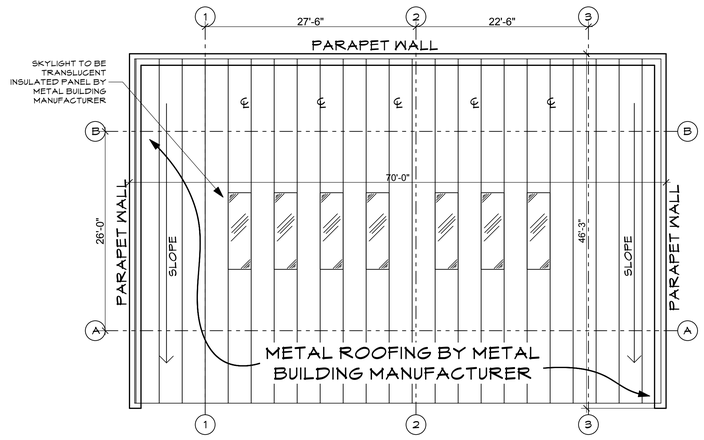


4 BUILDING B ROOF PLAN
SCALE: 1/8" = 1'-0"

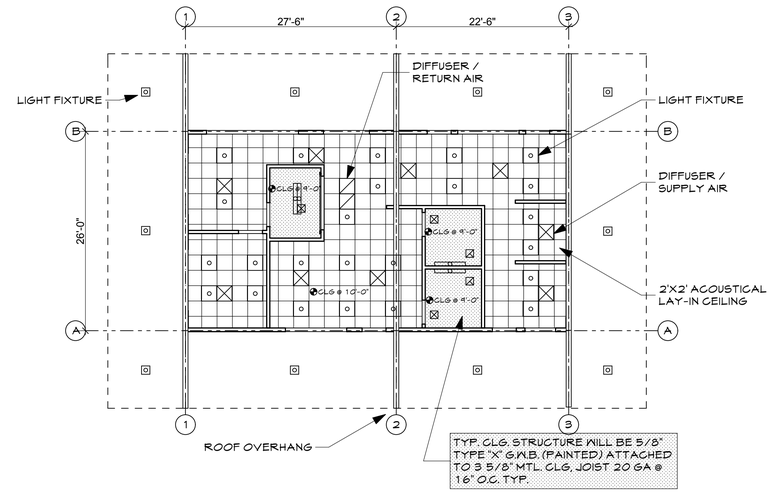


3 BUILDING D REFLECTED CEILING
SCALE: 1/8" = 1'-0"

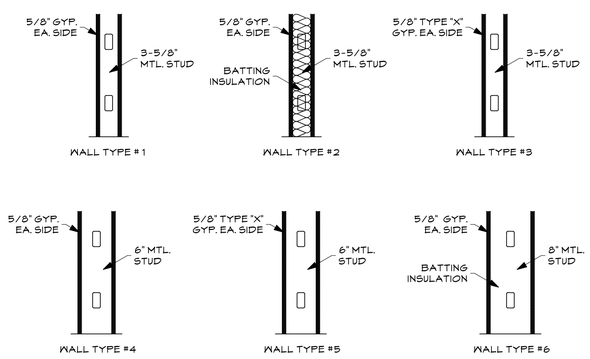


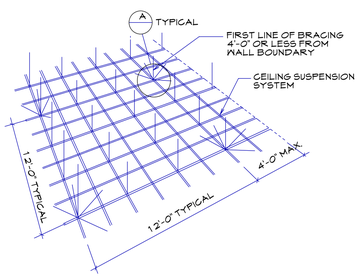


CEILING SUSPENSION SYSTEM
SEISMIC BRACING DETAIL
NO SCALE: B

PROVIDE HEAVY DUTY GRID FOR SUSPENDED CEILINGS

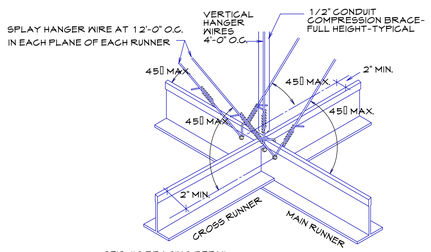


SEISMIC BRACING DETAIL
NO SCALE: A


Western Architecture Design Group
Bluecor Square
Suite 1 Box 1010
2 West St. George Blvd.
Saint George UT 84770
435/634-1817 Fax 634-1335
bill@westerndesigngroup.org


CONSULTANTS

# PAINTER'S SERVICE CENTER

1600 HILTON DR.
ST. GEORGE, UTAH
84770

JIM PAINTER

| MARK | DATE | DESCRIPTION |
|---|---|---|
| | / / | |

PROJECT NO: #Pin
MODEL FILE:
DRAWN BY: WILLIAM D. WESTERN
CHK'D BY:
COPYRIGHT

SHEET TITLE
FLOOR PLAN BLDG D

BUILDING KEY

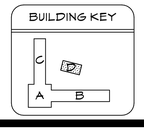


A-D 1.1

SHEET 7 OF 14

\\SERVER1\Data\2008 Projects\2008 Utah Projects\08UC001 Painter Service Center\200805 14 Painter's Service Center.pln