BOLT TABLE FRAME LINE 5				
LOCATION	QUAN	TYPE	DIA	LENGTH
ER-4/ER-5 Columns	4	A325	5/8"	1 3/4"
	4	A325	1/2"	1 1/4"

TRIM TABLE FRAME LINE 5			
◇ID	MARK	LENGTH	DETAIL
	RT01R	20'-2"	TRIM_18

FLANGE BRACE TABLE FRAME LINE 5		
▽ID	MARK	LENGTH
1	FBEWR4	1'-6 1/4"

MEMBER TABLE FRAME LINE 5	
MARK	PART
EB-2	W10x12
EB-6	W8x10
EB-11	W8x10
EB-12	W8x10
EB-13	8x35C16
EB-14	8x35C16
EC-5	W8x10
EC-6	W8x10
EC-7	W8x10
ER-4	W10x12
ER-5	W10x12
B-1	8x25C16
G-1	8x25Z16
G-2	8x25Z16
G-21	8x25C16
G-22	8x25C16
G-23	8x25C16
G-24	8x25C16
CB-2	CB0250
CB-3	CB0250
CB-10	SAG STRAP
CB-11	SAG STRAP
CB-12	SAG STRAP
CB-13	SAG STRAP

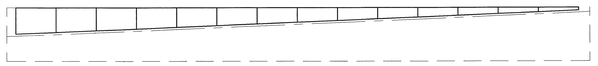

FACIA BACK SHEETING & TRIM: LINE L

PANELS: 26 Ga. R – Polar White

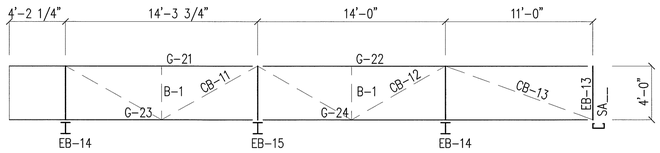

FACIA FRONT FRAMING: LINE L

FACIA FRONT SHEETING & TRIM: LINE L

PANELS: 26 Ga. R – Polar White

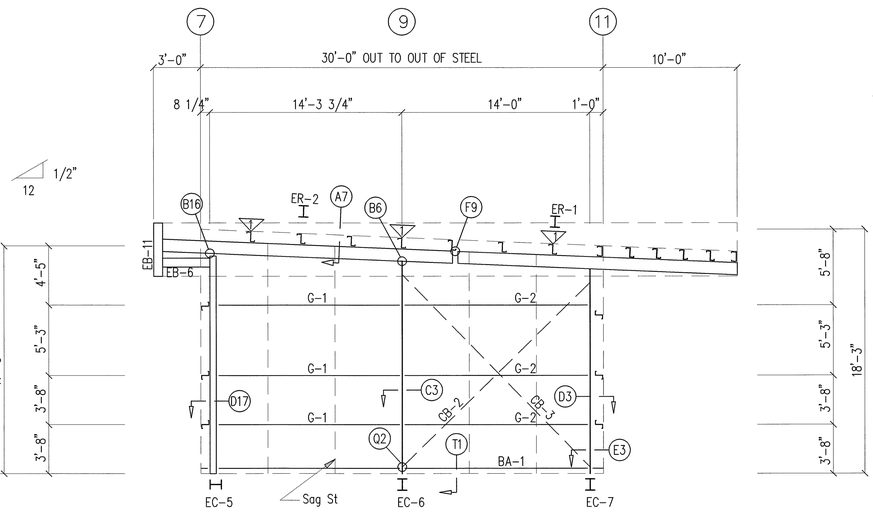

ENDWALL FRAMING: FRAME LINE L

NOTE: WALL INSULATION BY OTHERS.

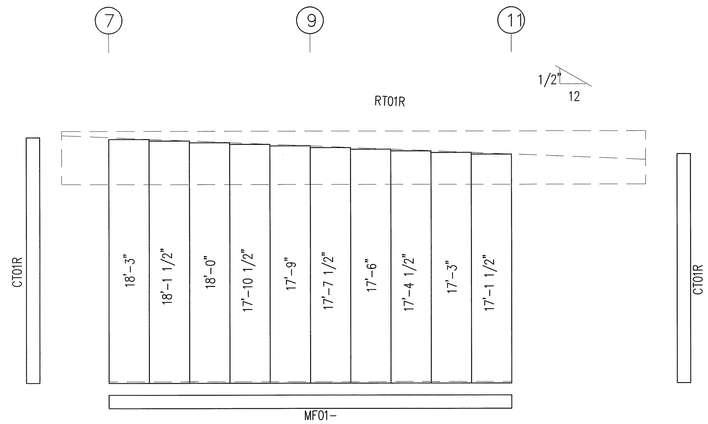

ENDWALL SHEETING & TRIM: FRAME LINE L

PANELS: 26 Ga. R – Wall Color S2000

FOR PERMIT

JUN 1 0 2008

SEALING OF THIS DRAWING DOES NOT IMPLY OR CONSTITUTE THAT RIGID BUILDINGS ENGINEER IS THE ENGINEER OF RECORD OR THE DESIGN PROFESSIONAL FOR THIS PROJECT. ONLY THE DESIGN OF THE METAL BUILDING SYSTEM AS FURNISHED BY RIGID IS INCLUDED. FOUNDATION ANALYSIS, ELECTRICAL, AND MECHANICAL SYSTEMS, AND/OR OTHER PARTS SUPPLIED BY ANYONE OTHER THAN RIGID ARE SPECIFICALLY EXCLUDED. NO INSPECTION OR SUPERVISION IS IMPLIED.

ISSUE	REV. DESCRIPTION	DATE	DRN. DES.
A	CONFIRMATION	05.20.08	FFF LDD

RIGID BUILDING SYSTEMS
18933 Aldine Westfield
Houston, Tx. 77073
Phone : (281) 443-9065
Fax : (281) 443-9064

DESCRIPTION	WALL FRAMING ELEVATION			
CUSTOMER	ELEGANTE ENTERPRISES, INC.			
END USER	PAINTERS SERVICE CENTER			
END USE	OFFICE/SERVICE BAYS			
LOCATION	1600 HILTON DR. ST. GEORGE, UT 84770			
DRN. BY: FFF	DATE: 05/20/08	CHK. BY: .	DATE: .	
JOB NO.: 28268-C	SCALE: N.T.S.	DWG. NO.: E5 OF	ISSUE: A	